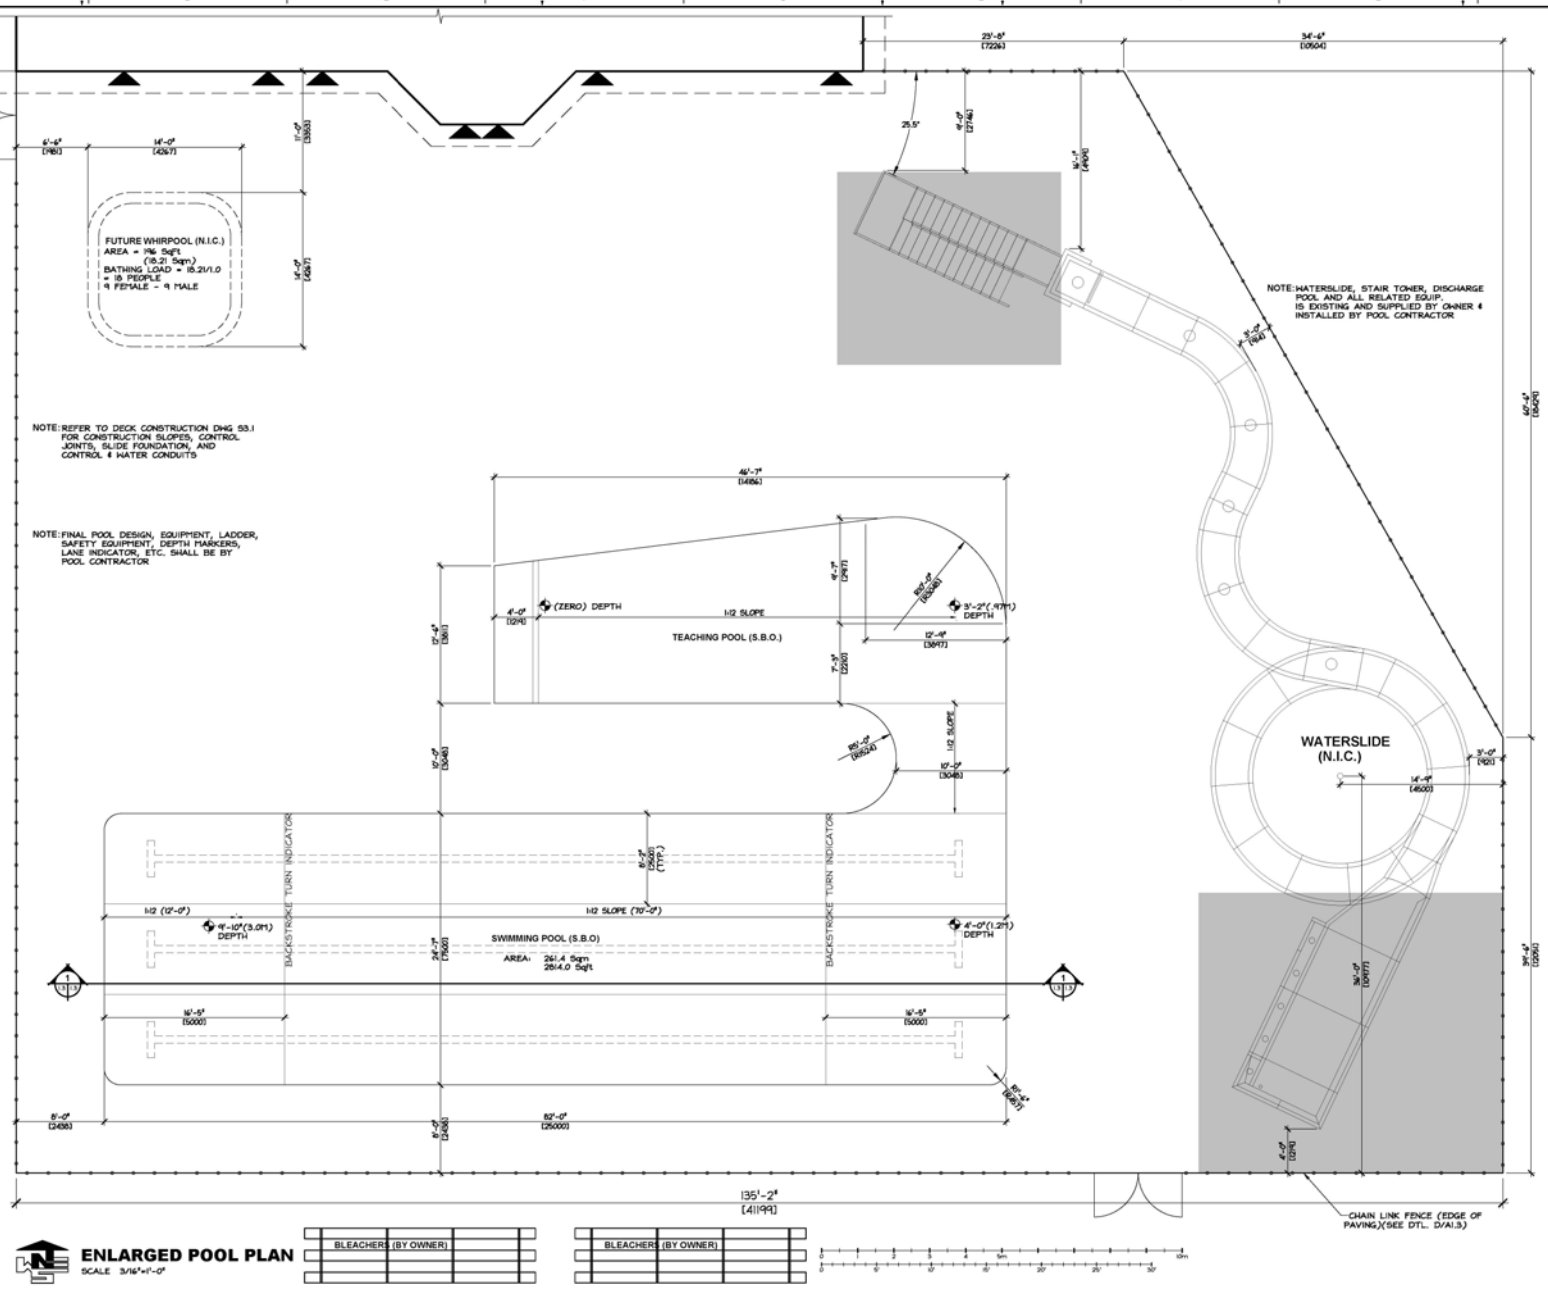

ENGINEERING CONSULTANT:
GENIVAR
#1 4646 RIVERSIDE DRIVE
RED DEER (ALBERTA)
CANADA T4N 6Y5
PHONE: 403 343-6858 FAX: 403 343-2122
WWW.GENIVAR.COM

CONSULTANT:

SEAL:

PROFESSIONAL ENGINEER ALBERTA
LAWRENCE W. BEARDS
May 16, 2011

CLIENT:
Mayerthorpe
Everybody's Community

PROJECT:
OUTDOOR POOL
& CHANGE FACILITY

MAYERTHORPE, ALBERTA

DISCLAIMER: COPYRIGHT:
THIS DRAWING AND DESIGN IS COPYRIGHT PROTECTED WHICH SHALL NOT BE USED, REPRODUCED OR REVISED WITHOUT WRITTEN PERMISSION BY GENIVAR. THE CONTRACTOR SHALL CHECK AND VERIFY ALL DIMENSIONS AND UTILITY LOCATIONS AND REPORT ALL ERRORS AND OMISSIONS PRIOR TO COMMENCING WORK.
THIS DRAWING IS NOT TO BE SCALED.

ISSUED FOR - REVISION:

IS	AS	DATE	DESCRIPTION
0		2011-05-09	ISSUED FOR TENDER

PROJECT NO: 101-12602
DATE: 2010-11-02
ORIGINAL SCALE: 3/16"=1'-0"
IF THIS BAR IS NOT 1" LONG, ADJUST YOUR PLOTTING SCALE.
DESIGNED BY: AS
DRAWN BY: KB
CHECKED BY: AS
DISCIPLINE: ARCHITECTURAL
TITLE: POOL DECK PLAN
SHEET NUMBER: A1.2
SHEET # 2 OF 9
ISSUE: ISSUED FOR TENDER
REV # 0
DATE OF: 2011-05-09